

www.autodesk.com/revit

Consultant
Address
Address
Phone
Fax
e-mail

Consultant
Address
Address
Phone
Fax
e-mail

Consultant
Address
Address
Phone
Fax
e-mail

Consultant
Address
Address
Phone
Fax
e-mail

[illegible]

Autodesk

Sample House

Title Sheet

Project number	001-00
----------------	--------

Date	Issue Date
------	------------

Drawn by SM


Checked by JLH

A001

Scale 1 : 1

5/13/2020 9:19:27 PM


Level	Topic	What view	Reviewed?
01 - Basic	Add levels to the project.	Elevations - East	No
01 - Basic	Place grids into a project and control grid heads display.	Floor Plan Level 1	No
01 - Basic	Place walls and doors into your project.	Floor Plan Level 1	No
01 - Basic	Add doors to the project.	Floor Plan Level 2	No
01 - Basic	Add a window to the project.	Floor Plan Level 2	No
01 - Basic	Add floors to the project	Sections - Building Section	No
01 - Basic	Create a roof.	Sections - Building Section	No
01 - Basic	Create a stair by sketching boundaries and risers.	Floor Plan Level 1	No
01 - Basic	Create a curtain wall.	Floor Plan Level 1	No
01 - Basic	Create a frestanding railing.	Elevation - East	No
01 - Basic	Add plants and entourage to the project.	Floor Plan - Site	No
01 - Basic	Create section views.	Floor Plan Level 1	No
01 - Basic	Add a callout	Sections - Building Section	No
01 - Basic	Create a detail view.	Sections (Wall Section) - Typ. Wall Section	No
01 - Basic	Set the scale of a view.	Sections (Wall Section) - Typ. Wall Section	No
01 - Basic	Specify the detail level of a view	Sections (Wall Section) - Typ. Wall Section	No
01 - Basic	Add a detail component to a view.	Detail Views - Typ. Wall Roof Connection	No
01 - Basic	Add detail lines to a view.	Detail Views - Typ. Wall Roof Connection	No
01 - Basic	Add aligned dimensions to a view.	Floor Plan Level 1	No
01 - Basic	Add text notes to a view.	Floor Plan Level 1	No
01 - Basic	Add a sheet to the project.	Sheet - A001	No
01 - Basic	Add views to a sheet.	Sheet - A102	No
02 - Intermediate	Create a topographic surface.	Floor Plans - Site	No
02 - Intermediate	Add a building pad to a toposurface.	Floor Plans - Site	No
02 - Intermediate	Create an element with compound structure.	Sections - Building Section	No
02 - Intermediate	Add a door to a curtain wall.	Floor Plan Level 2	No
02 - Intermediate	Add Property lines to a site plan.	Floor Plans - Site	No
02 - Intermediate	Create a schedule.	Sheet - A101	No
02 - Intermediate	Offset level head from the level line.	Elevations - East	No
02 - Intermediate	Control the size of a view.	Sheets - A001	No
02 - Intermediate	Add insulation in a detail view.	Detail Views - Typ. Wall Roof Connection	No
02 - Intermediate	Create renderings.	Sheet - A001	No
03 - Advanced	Create a 3d section view.	Sheet - A001	No
03 - Advanced	Create a color scheme for a view.	Floor Plan Level 2	No
03 - Advanced	Add a color fill legend.	Floor Plan Level 2	No
03 - Advanced	Control the cut and projected lineweights of elements.	Sections - Building Section	No
03 - Advanced	Assign a color gradient as a background.	Elevations - East	No
03 - Advanced	Control the way the site looks in section.	Elevation - East	No
03 - Advanced	Adjust rendered image exposure.	Sheet - A001	No
03 - Advanced	Use the sun path.	Sheet - A101	No

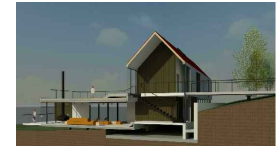




Consultant
Address
Address
Phone
Fax
e-mail

Consultant
Address
Address
Phone
Fax
e-mail

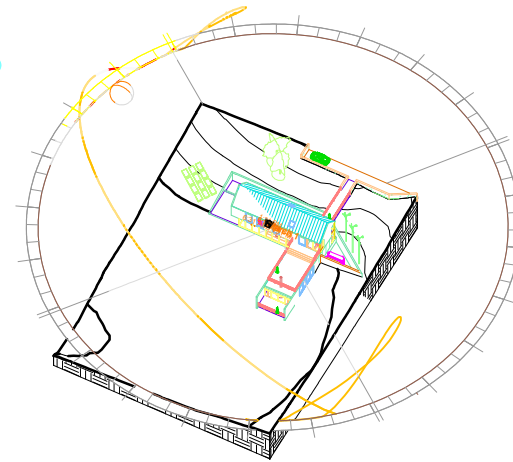

2

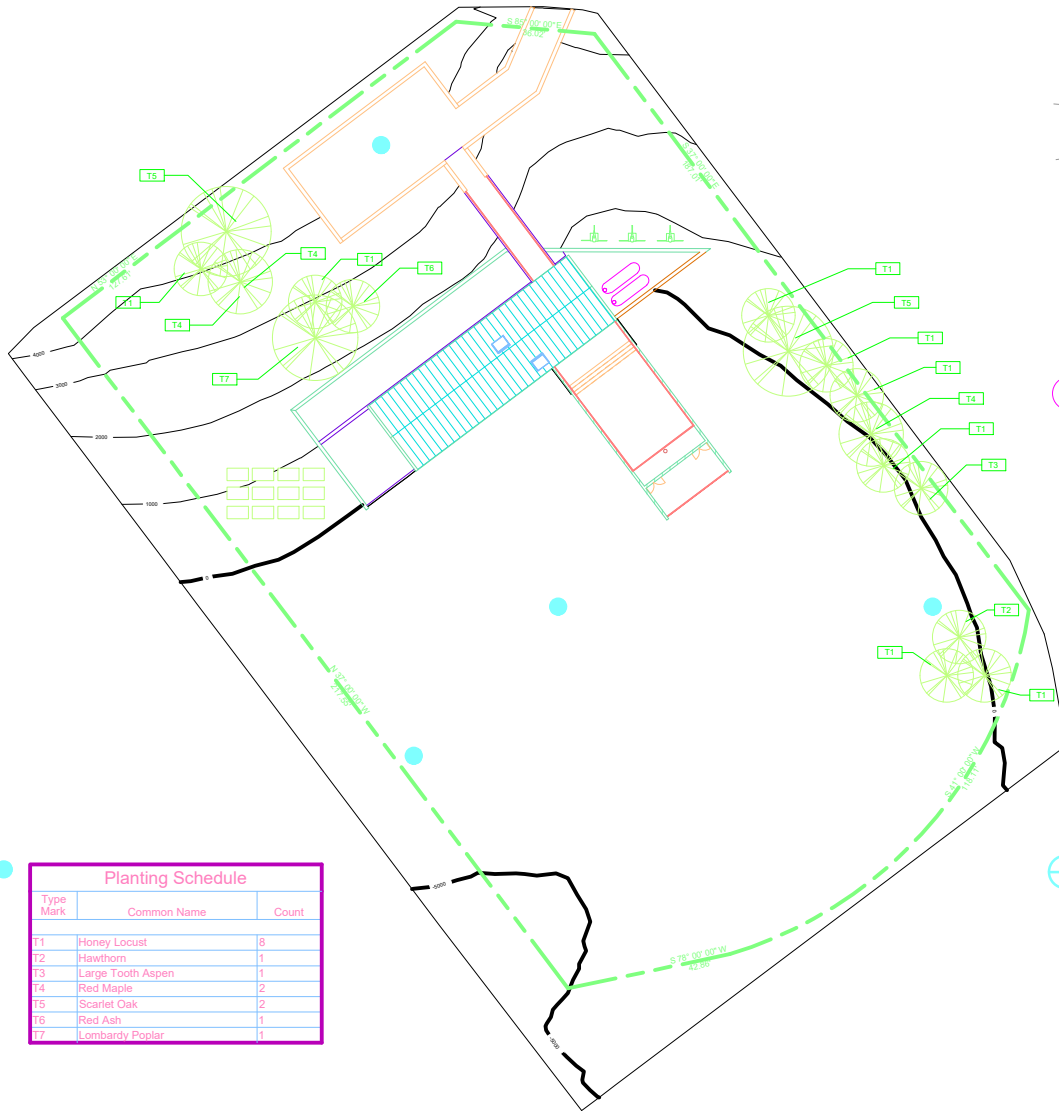

Type Mark	Common Name	Count
T1	Honey Locust	8
T2	Hawthorn	1
T3	Large Tooth Aspen	1
T4	Red Maple	2
T5	Scarlet Oak	2
T6	Red Ash	1
T7	Lombardy Poplar	1


Site Plan



Checked by JLH


Scale 1 : 200

5/13/2020 9:21:02 PM

1 Site
1 : 200

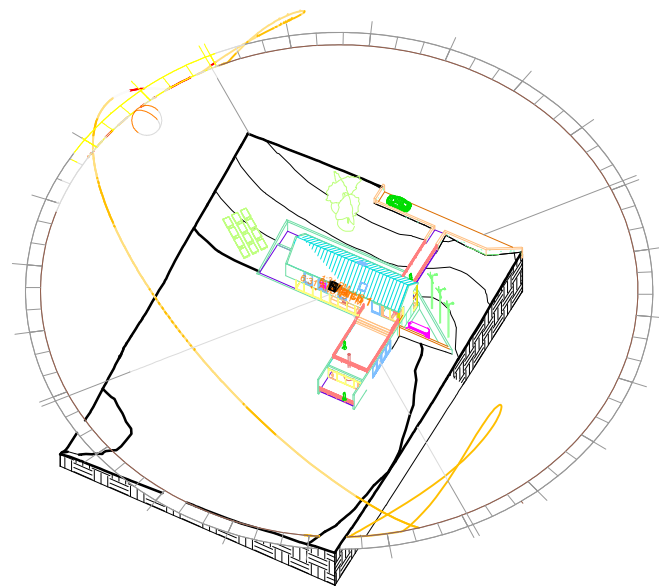

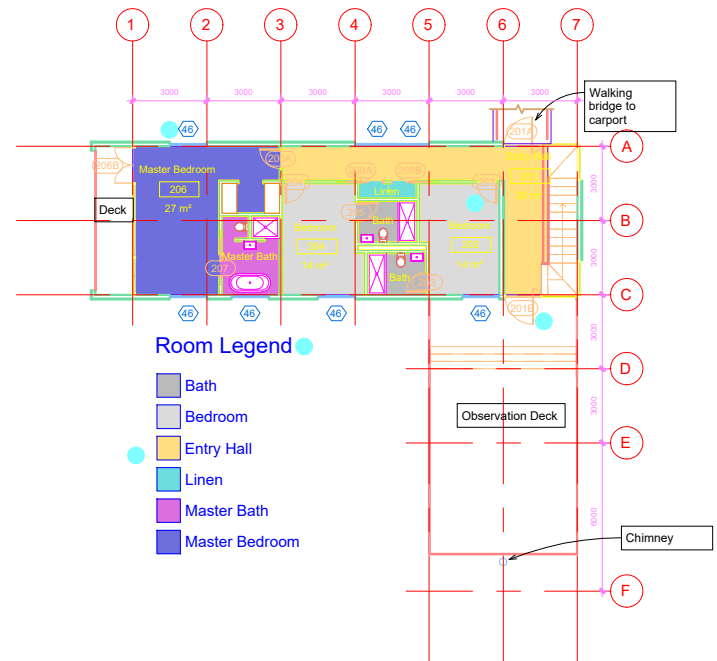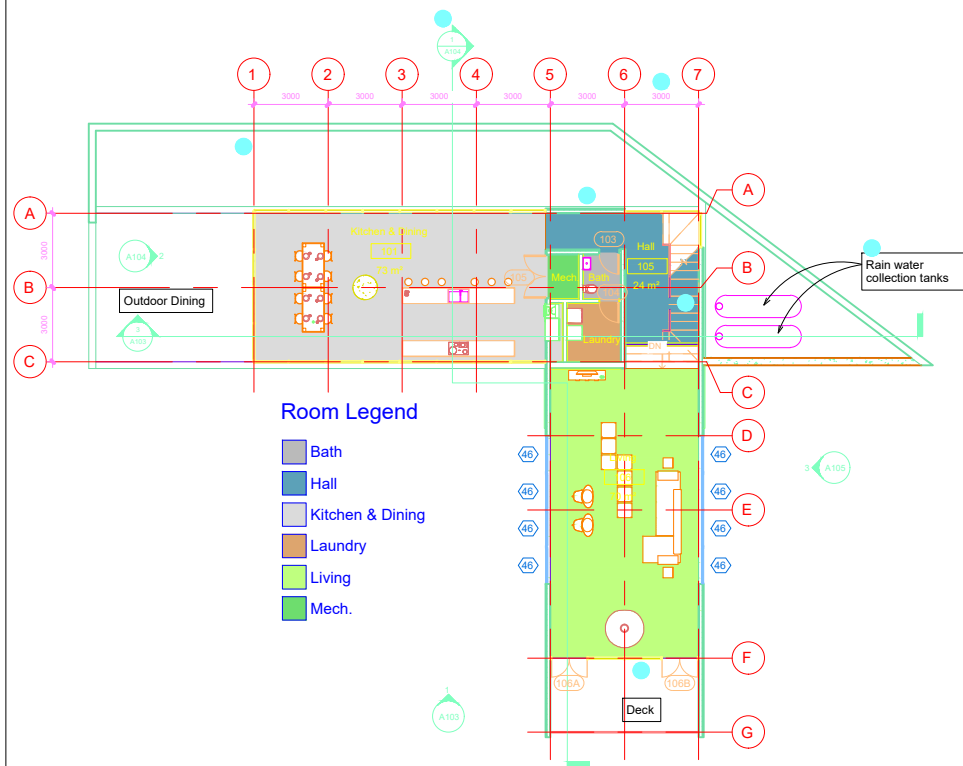



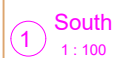
[illegible]

Sample House

Elevations/Sections


Project number	001-00
Date	Issue Date
Drawn by	SM
Checked by	JLH
A103	
Scale	1 : 100

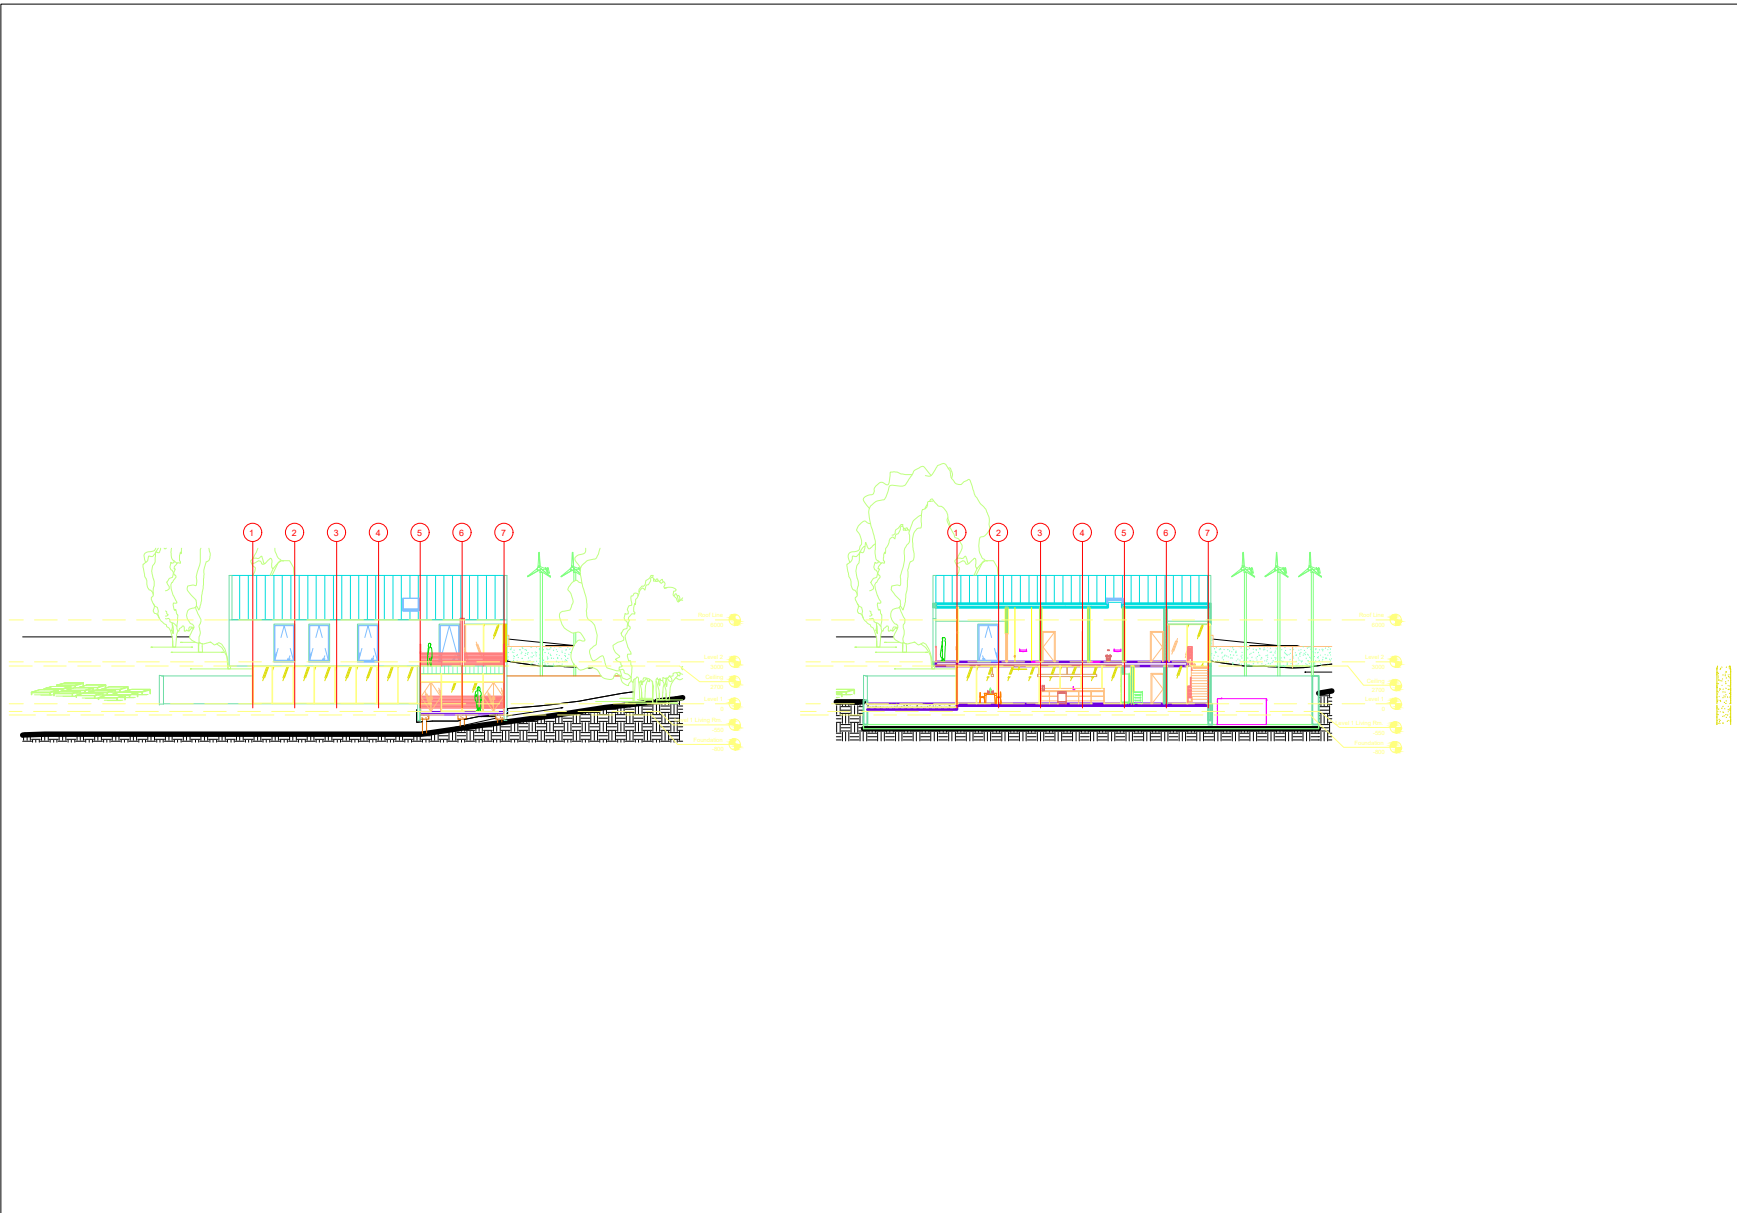

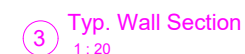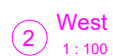

Consultant Address Address Phone Fax e-mail	Consultant Address Address Phone Fax e-mail
--	--

Autodesk	
Sample House	
Elev./Sec./Det.	
Project number	001-0
Date	Issue Date
Drawn by	SH
Checked by	JLH
A104	
Scale	As indicated

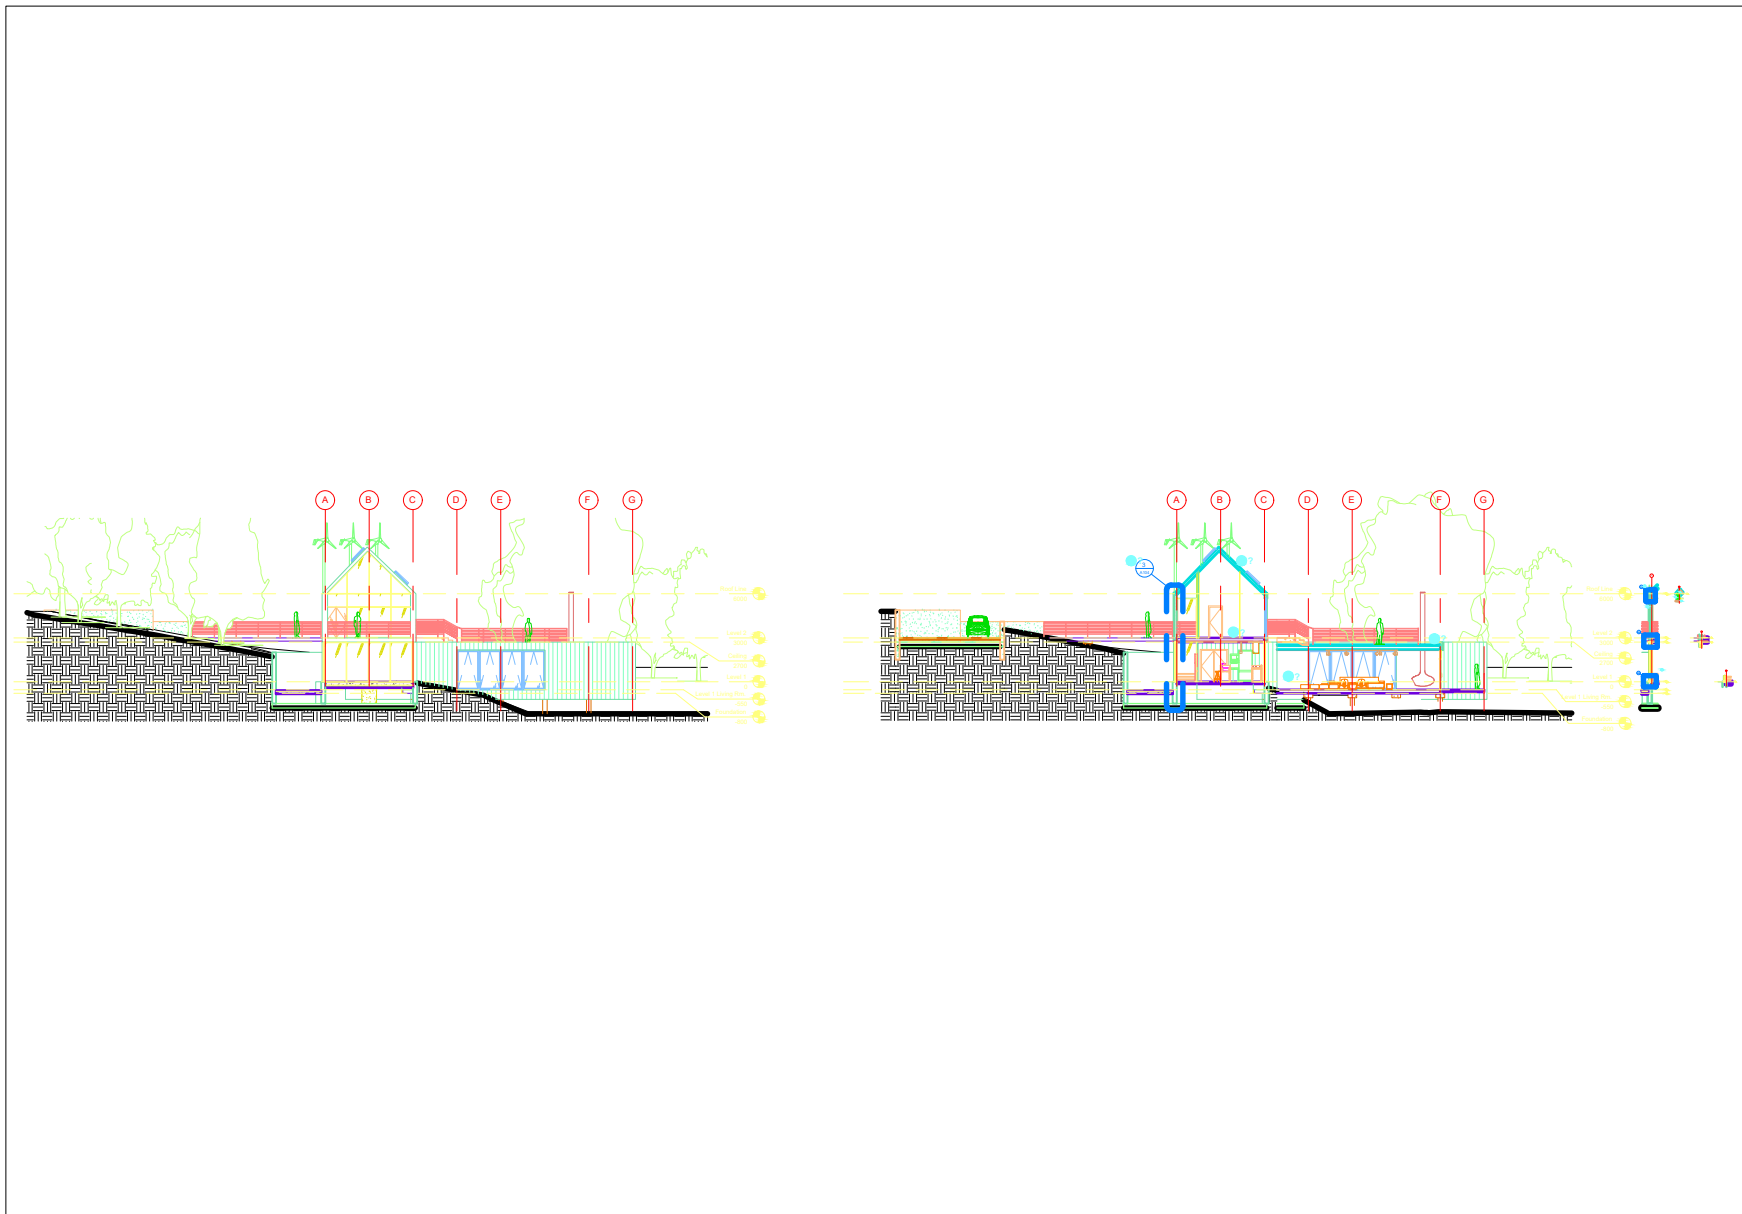



Consultant
Address
Address
Phone
Fax
e-mail

Consultant
Address
Address
Phone
Fax
e-mail


[illegible]

Autodesk
Sample House
Elev./ Stair Sections


Project number	001-00
Date	Issue Date
Drawn by	SM
Checked by	JLH

A105


Scale As indicated

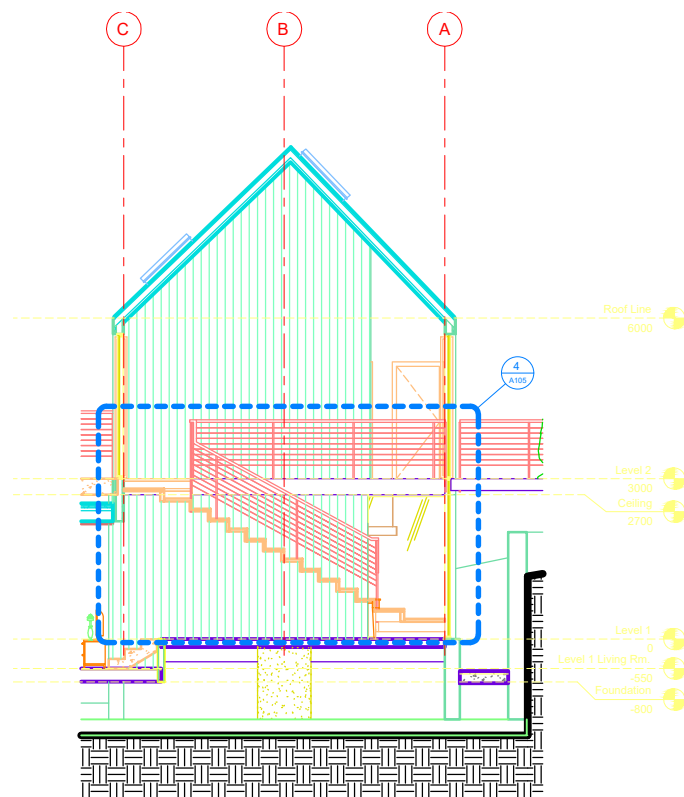

1 Stair Section
1 : 50

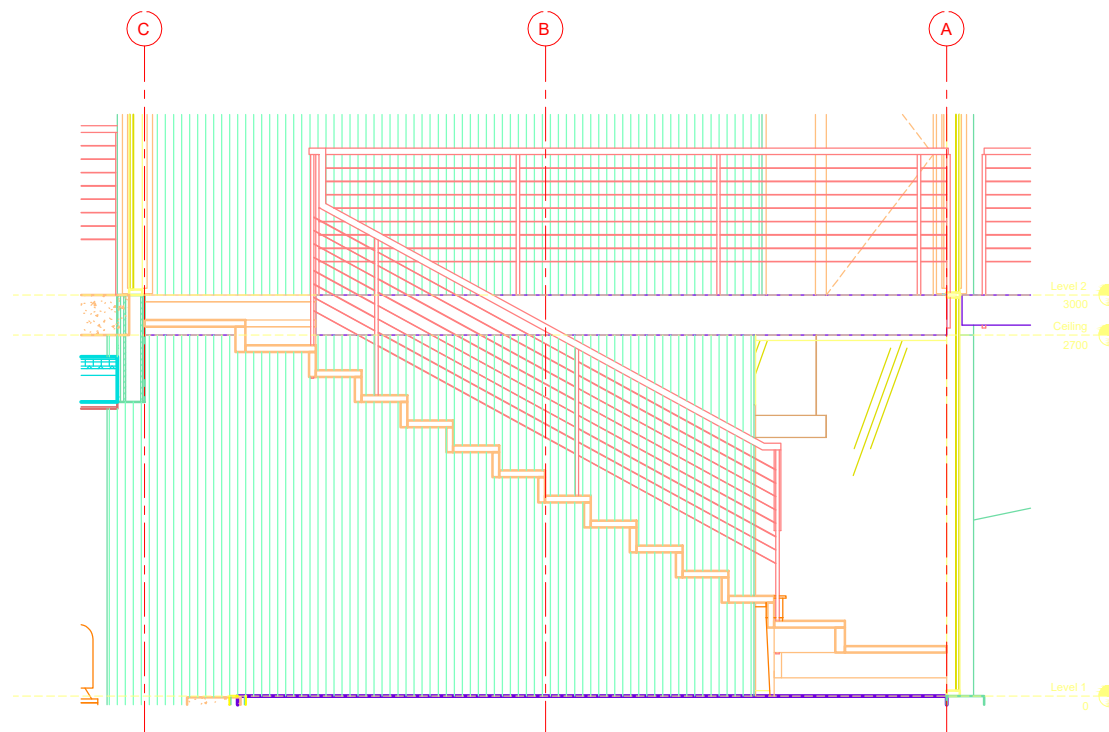

4 Main Stair Detail
1 : 20

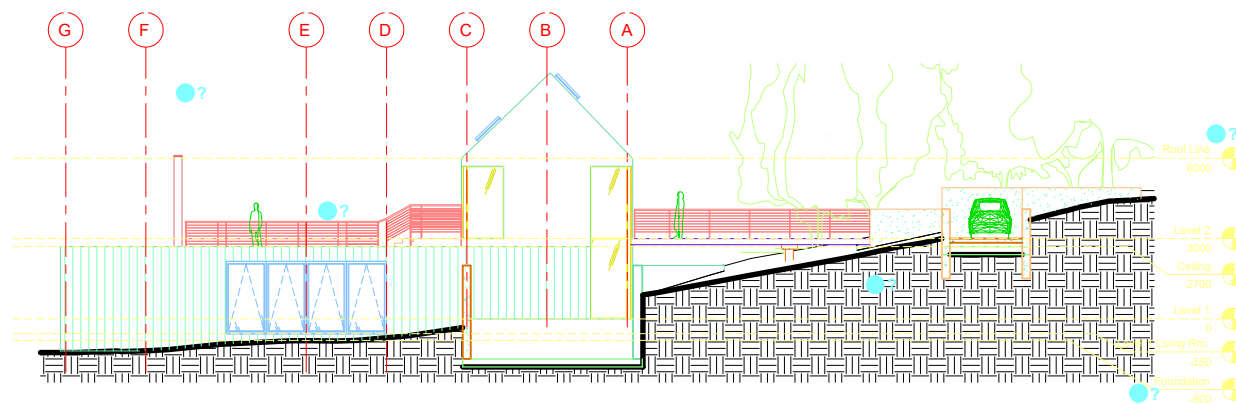

③ East
1 : 100

